


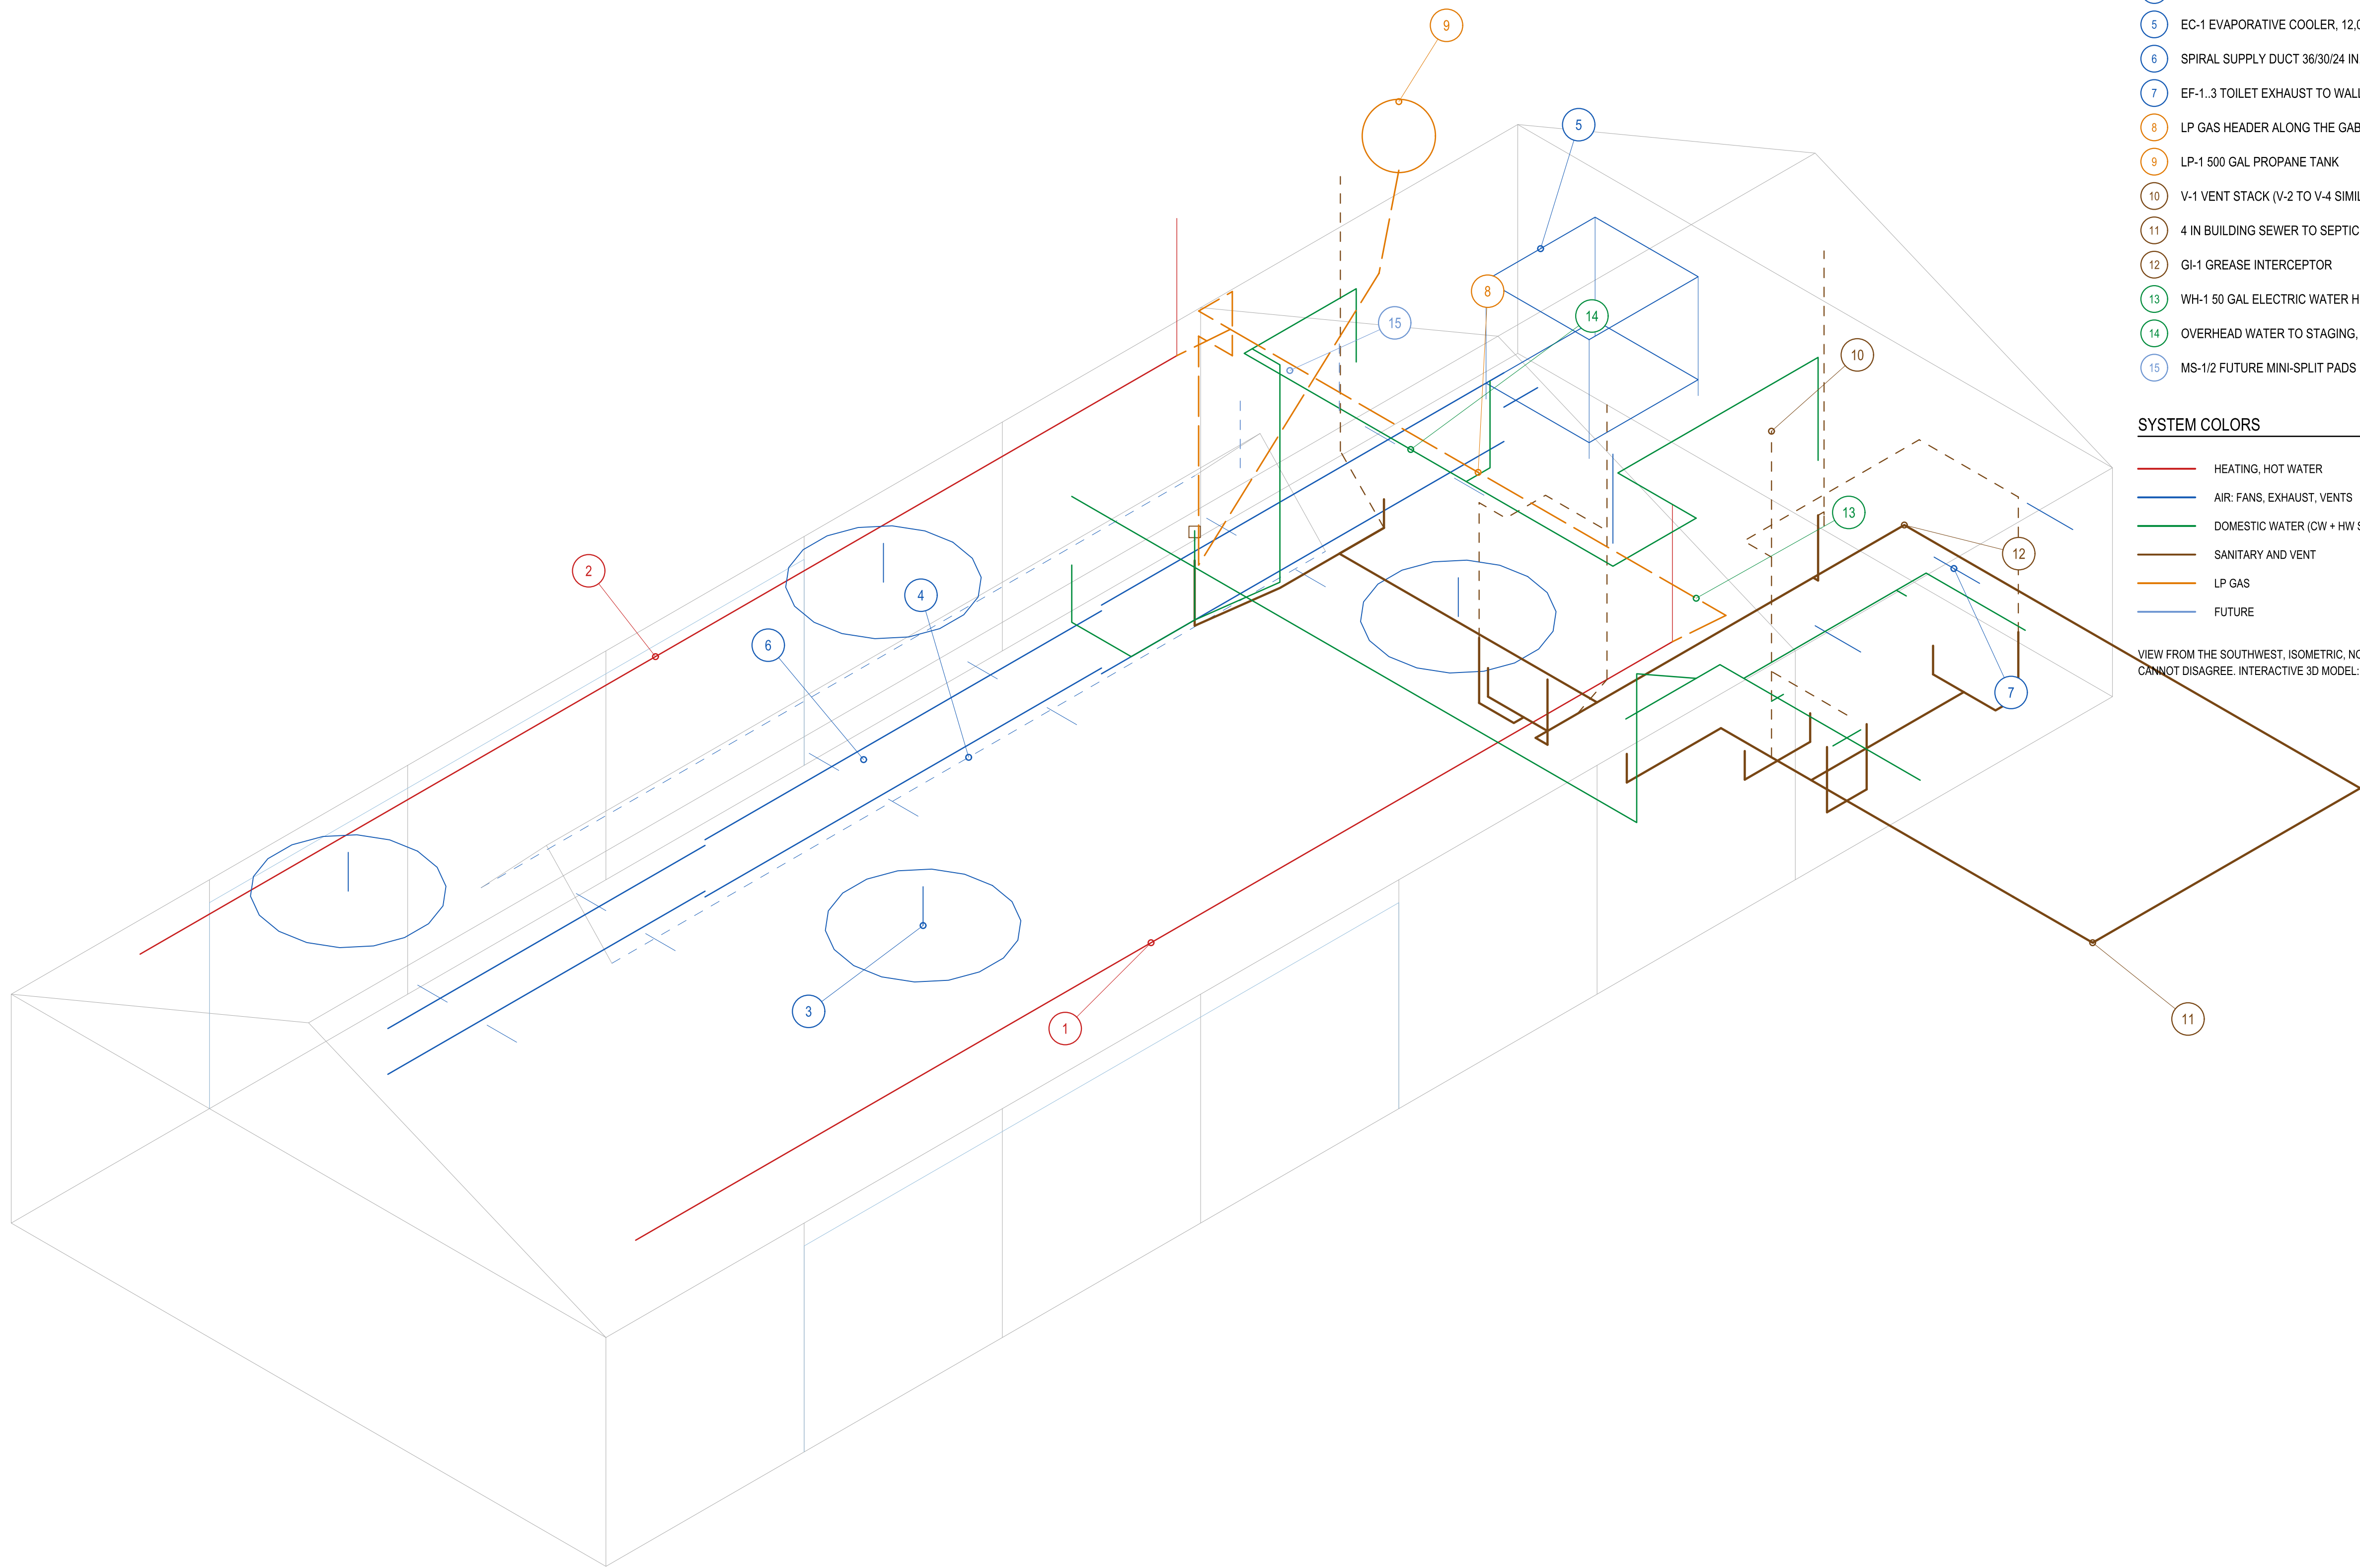

KEY

- 1 IR-1 LP INFRARED TUBE HEATER, 75 MBH, SOUTH EAVE
- 2 IR-2 LP INFRARED TUBE HEATER, 75 MBH, NORTH EAVE
- 3 CF-1.4 CEILING FANS, 7 FT, 13 FT AFF, ZIG-ZAG
- 4 RIDGE LANTERN AWNING VENTS (STACK RELIEF)
- 5 EC-1 EVAPORATIVE COOLER, 12,000 CFM, WING ROOF
- 6 SPIRAL SUPPLY DUCT 36/30/24 IN, 12 SIDE REGISTERS
- 7 EF-1.3 TOILET EXHAUST TO WALL CAPS
- 8 LP GAS HEADER ALONG THE GABLE, 3/4 IN
- 9 LP-1 500 GAL PROPANE TANK
- 10 V-1 VENT STACK (V-2 TO V-4 SIMILAR)
- 11 4 IN BUILDING SEWER TO SEPTIC
- 12 GI-1 GREASE INTERCEPTOR
- 13 WH-1 50 GAL ELECTRIC WATER HEATER, MECH/JAN
- 14 OVERHEAD WATER TO STAGING, 8.5 FT AFF
- 15 MS-1/2 FUTURE MINI-SPLIT PADS

SYSTEM COLORS

- HEATING, HOT WATER
- AIR: FANS, EXHAUST, VENTS
- DOMESTIC WATER (CW + HW SHOWN AS ONE LINE HERE)
- SANITARY AND VENT
- LP GAS
- FUTURE

VIEW FROM THE SOUTHWEST, ISOMETRIC, NOT TO SCALE. BUILDING SHELL IN LIGHT GRAY. EVERY LINE ON THIS SHEET IS THE SAME ROUTE THAT P-101 AND P-501 DRAW, SO THE PLAN, THE RISER AND THIS VIEW CANNOT DISAGREE. INTERACTIVE 3D MODEL: FARMWILD ORANGERY R1 VIEWER.

1 MEP 3D VIEW, HALL AND SERVICE WING
ISOMETRIC, NOT TO SCALE

SUTTON MECHANICAL & ENVIRONMENTAL
PROJECT NO: 2026-12
PROJECT: FARMWILD ORANGERY
CLIENT: FARMWILD



MEP 3D VIEW

DRAWN BY: MS
DATE: 2026-09-30

M-701
REV: A